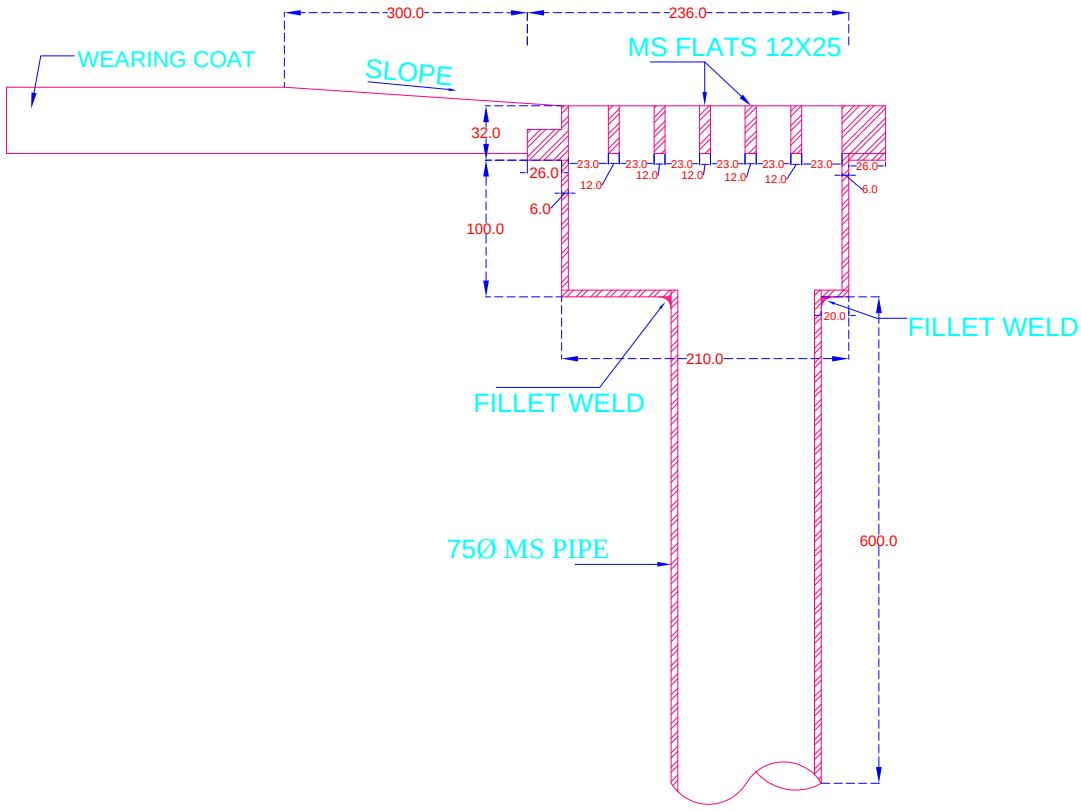

SECTION A-A

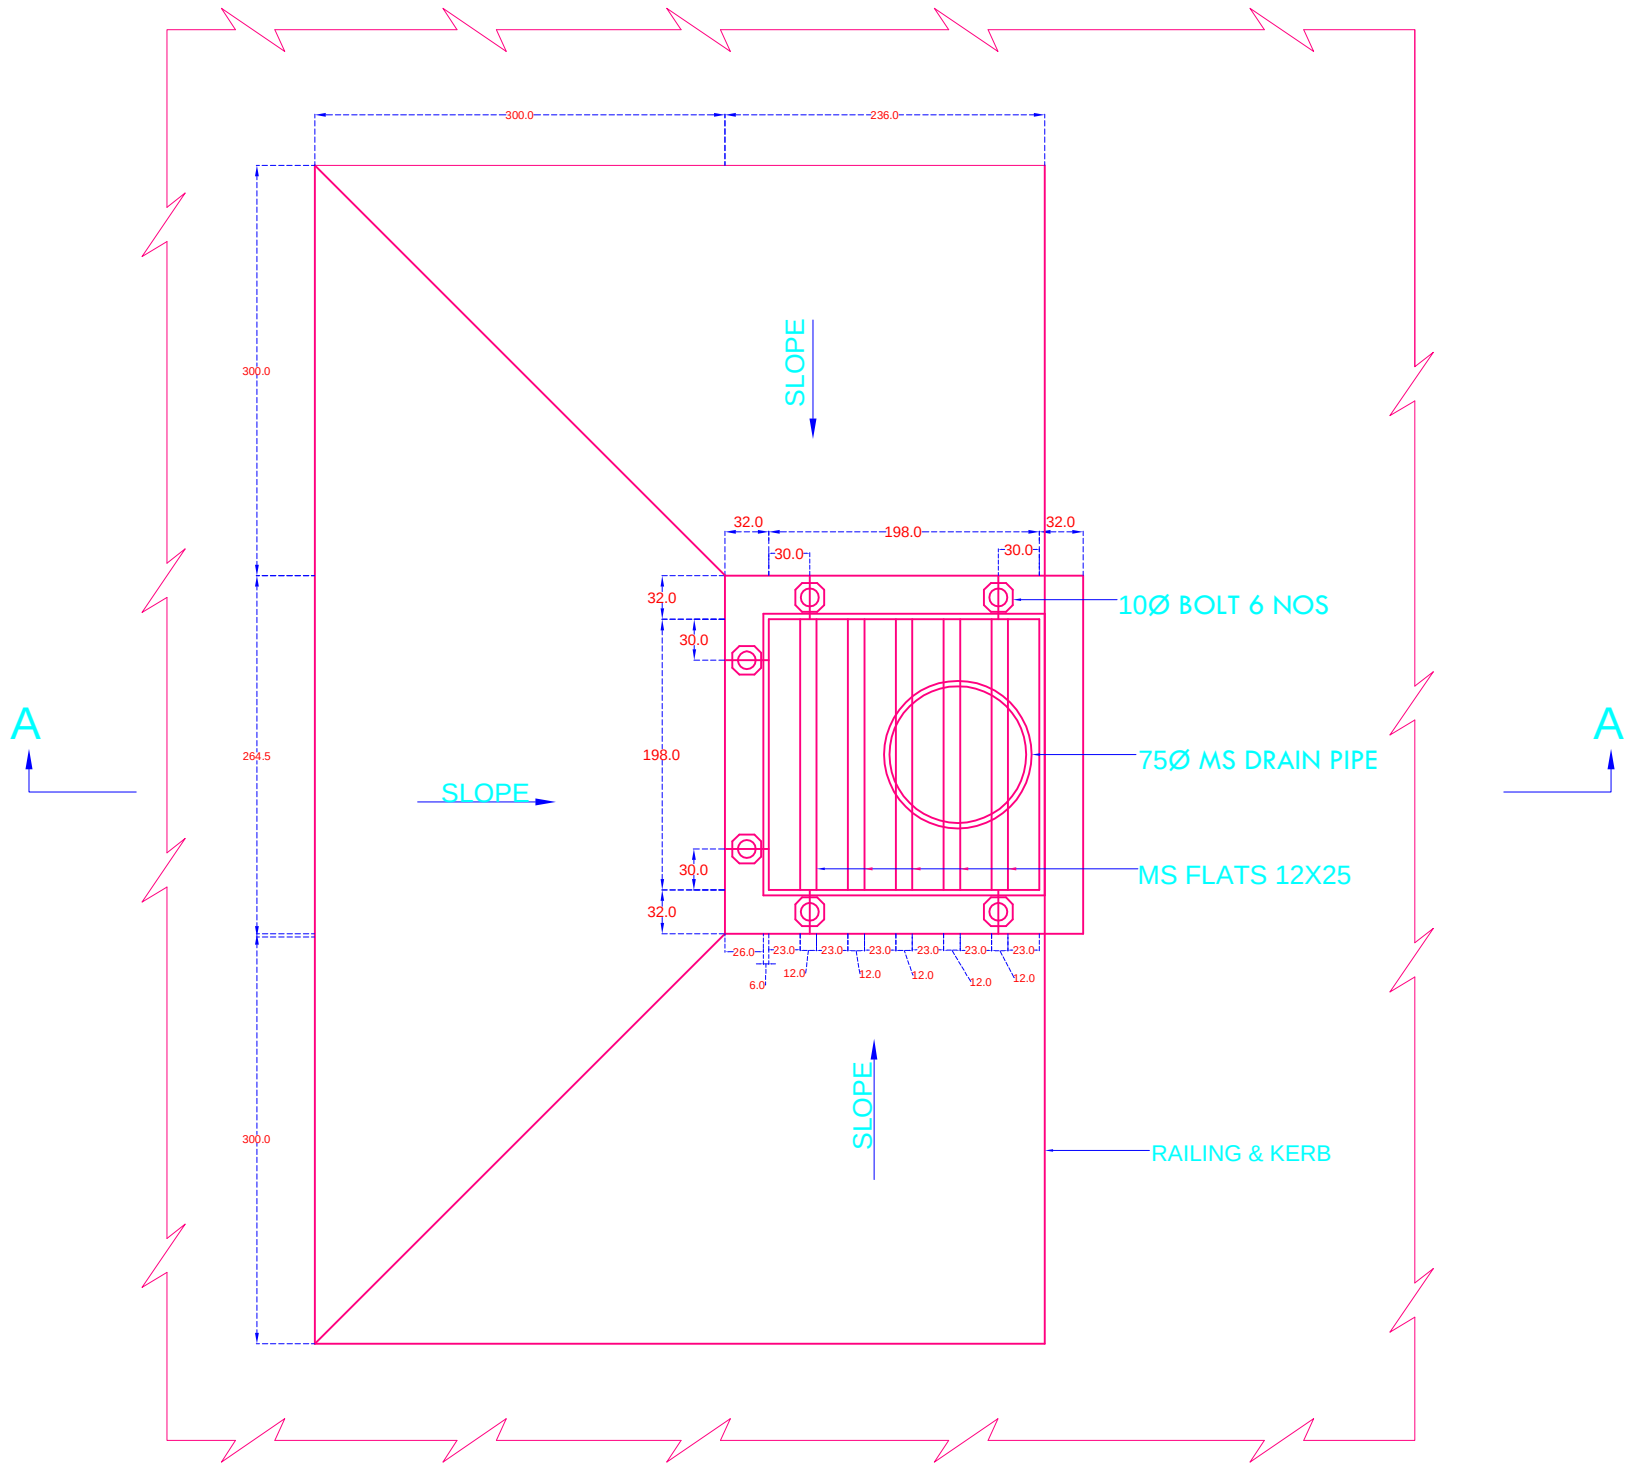

PLAN OF DRAINAGE SPOUT

All Dimensions are in MM

TITLE:	DRAWING NO:	DRAWN BY: MD. RAHMATH ALI (B.TECH CIVIL ENG)	SANDHYA ENTERPRISES HYDERABAD
MS DRAINAGE SPOUT	SE/DS/L210/W210/PL600	CHECKED BY: MITHILESH CHOUDHARY	